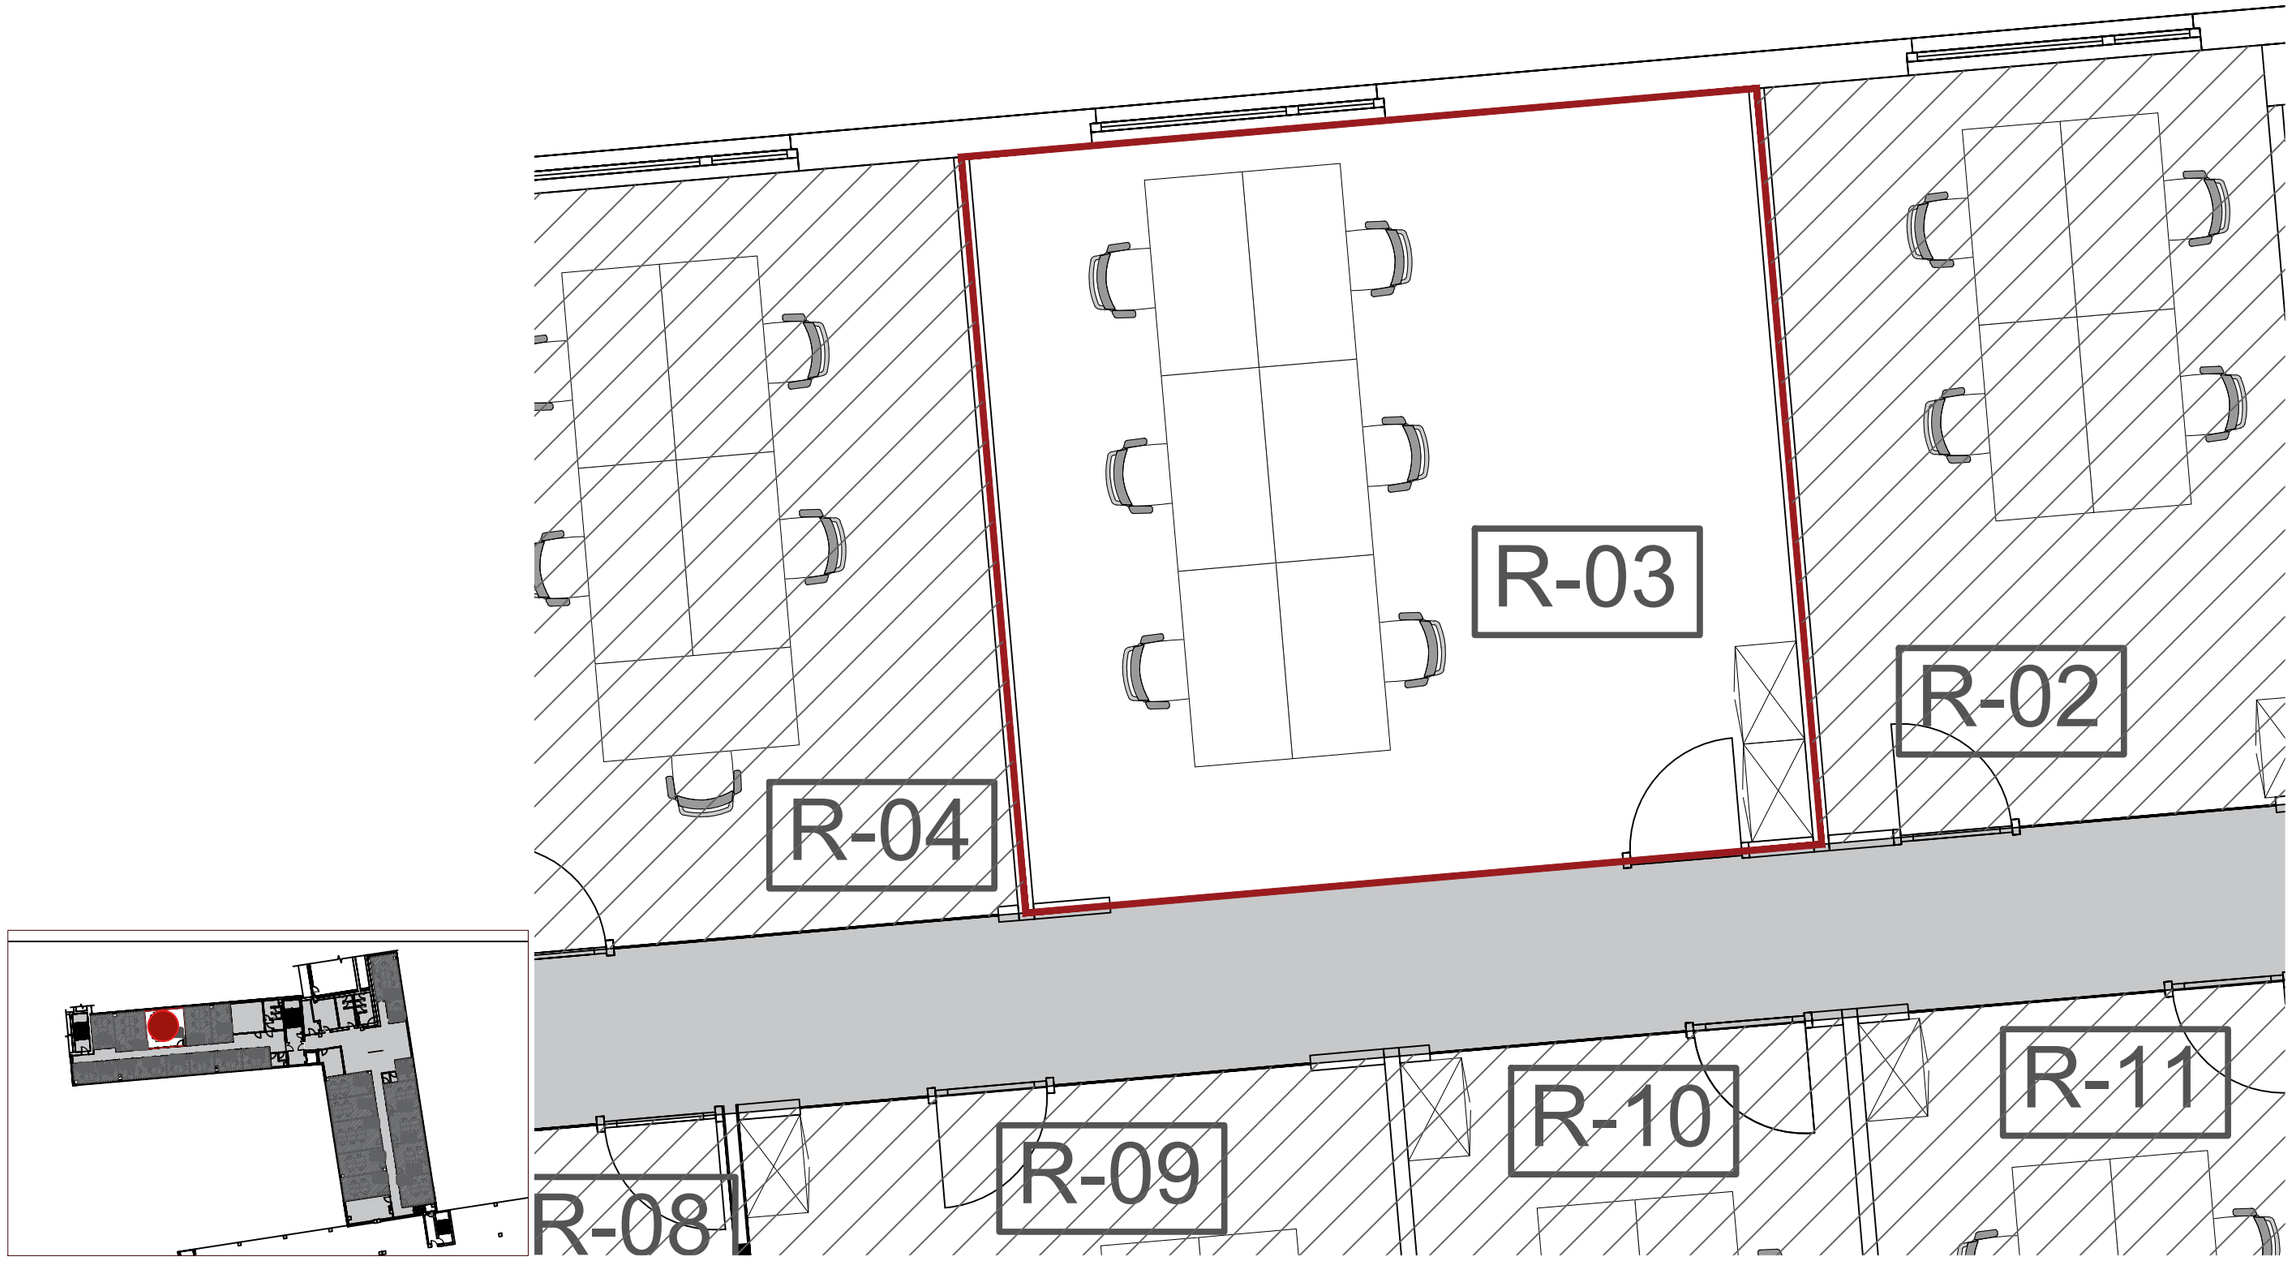

SIMBIOCITY
Beta

www.simbiocity.com / +370 612 20 886

* These drawings are the property of SIMBIOCITY & are protected under the Copyright and related acts Act of 1999

Date:	Rev.:	Info:

Drawing No.: BETA_A_03_R03_V1
Revision: -
Client: SIMBIOCITY
Project Type & Location: BALČIKONIO G. 3, LT-08247, VILNIUS
Floor No.: 3
Date: 2025/02/14
Scale: 1:50 @ A3
Project Stage: SCHEMATIC DESIGN
Drawn by: Giedre V
Drawing Title: AREA